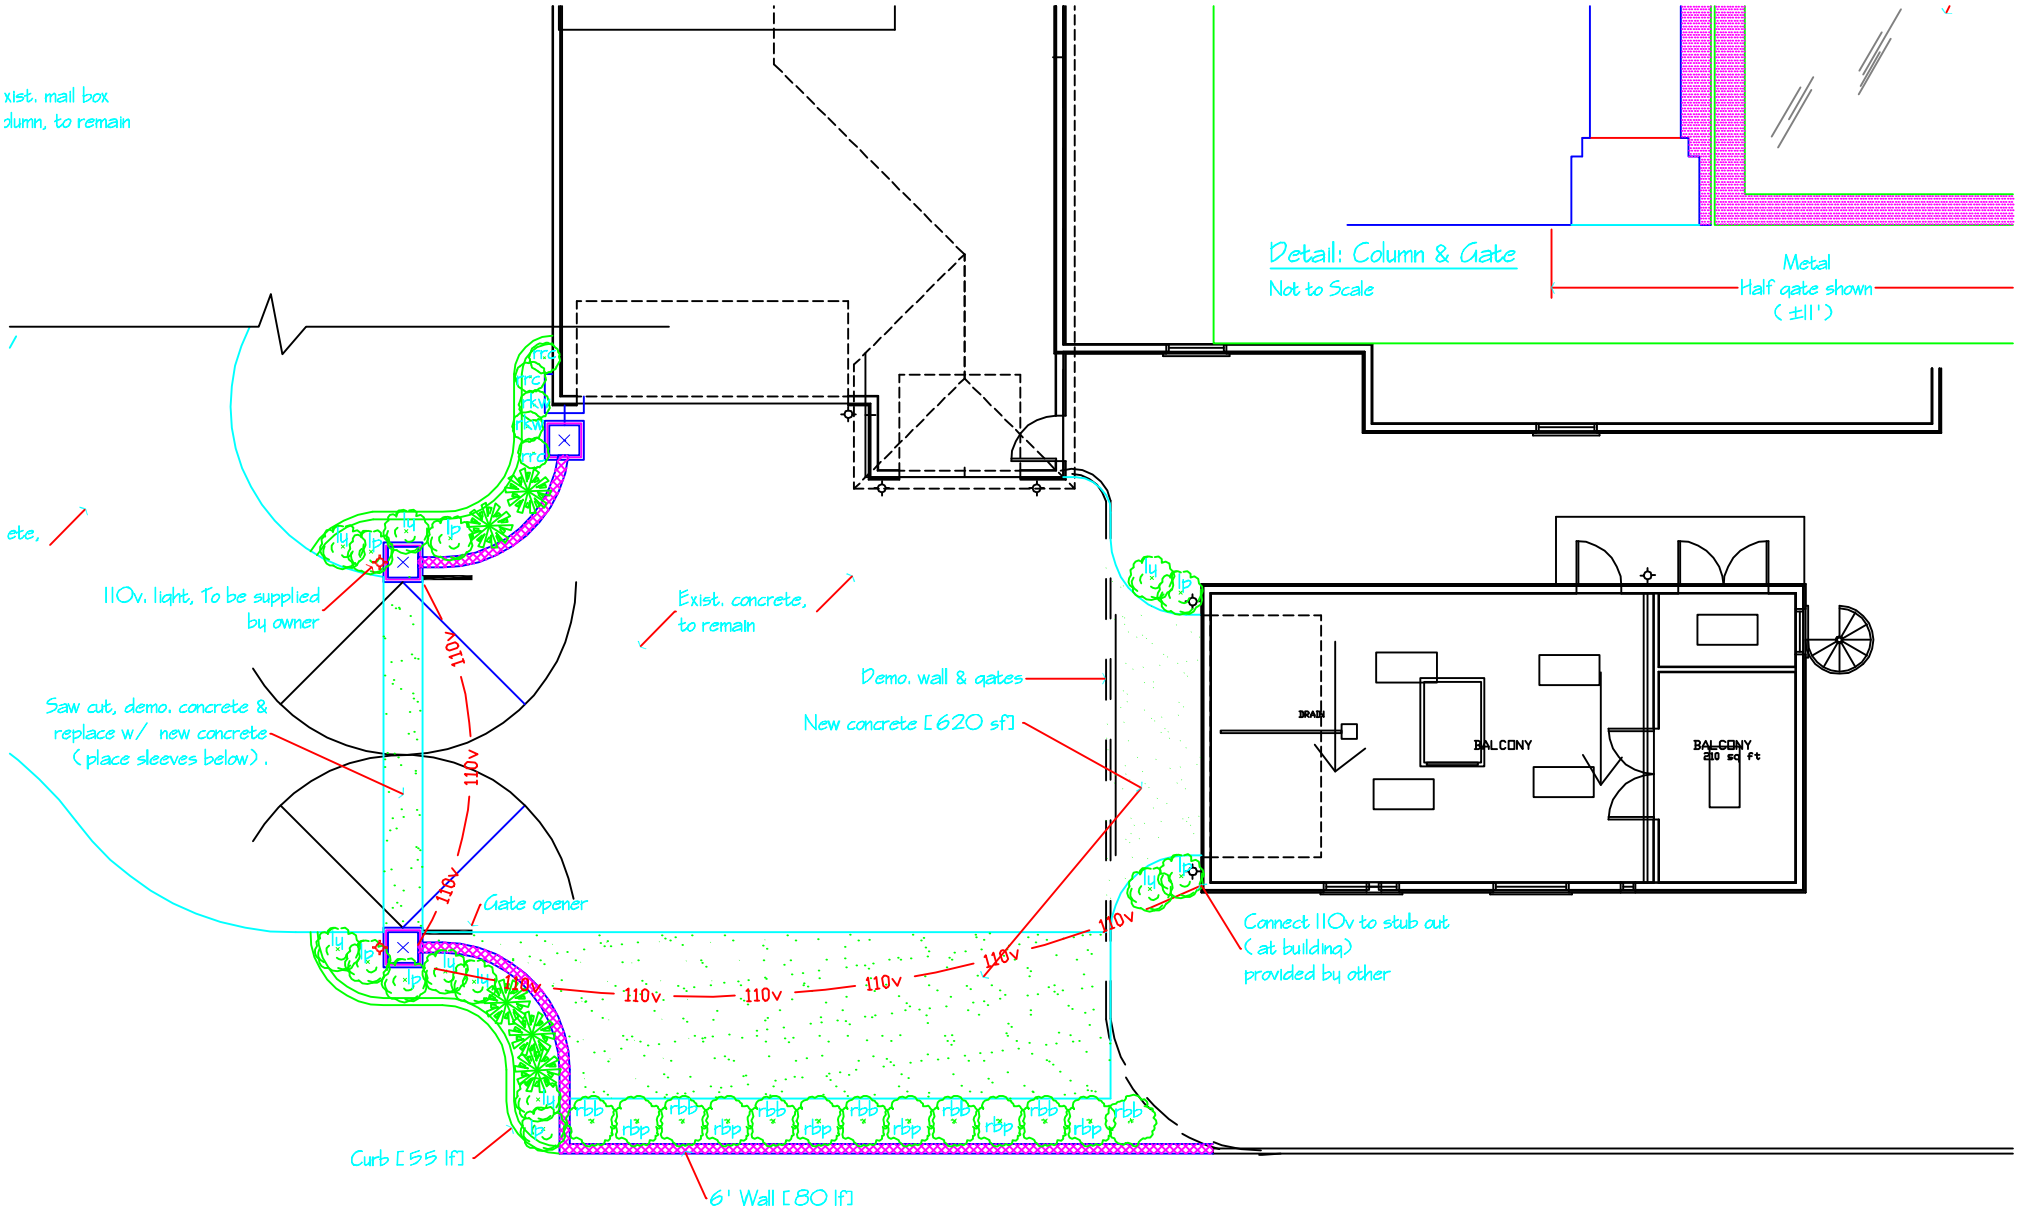
xist. mail box
olumn, to remain
ete,
110v. light, To be supplied
by owner
Saw cut, demo. concrete &
replace w/ new concrete
(place sleeves below).
Gate opener
Exist. concrete,
to remain
Demo. wall & gates
New concrete [620 sf]
110v
110v
110v
110v
110v
110v
110v
110v
110v
Connect 110v to stub out
(at building)
provided by other
Curb [55 lf]
6' Wall [80 lf]
DRAIN
BALCONY
BALCONY
210 sq ft
Detail: Column & Gate
Not to Scale
Metal
Half gate shown
(±11')