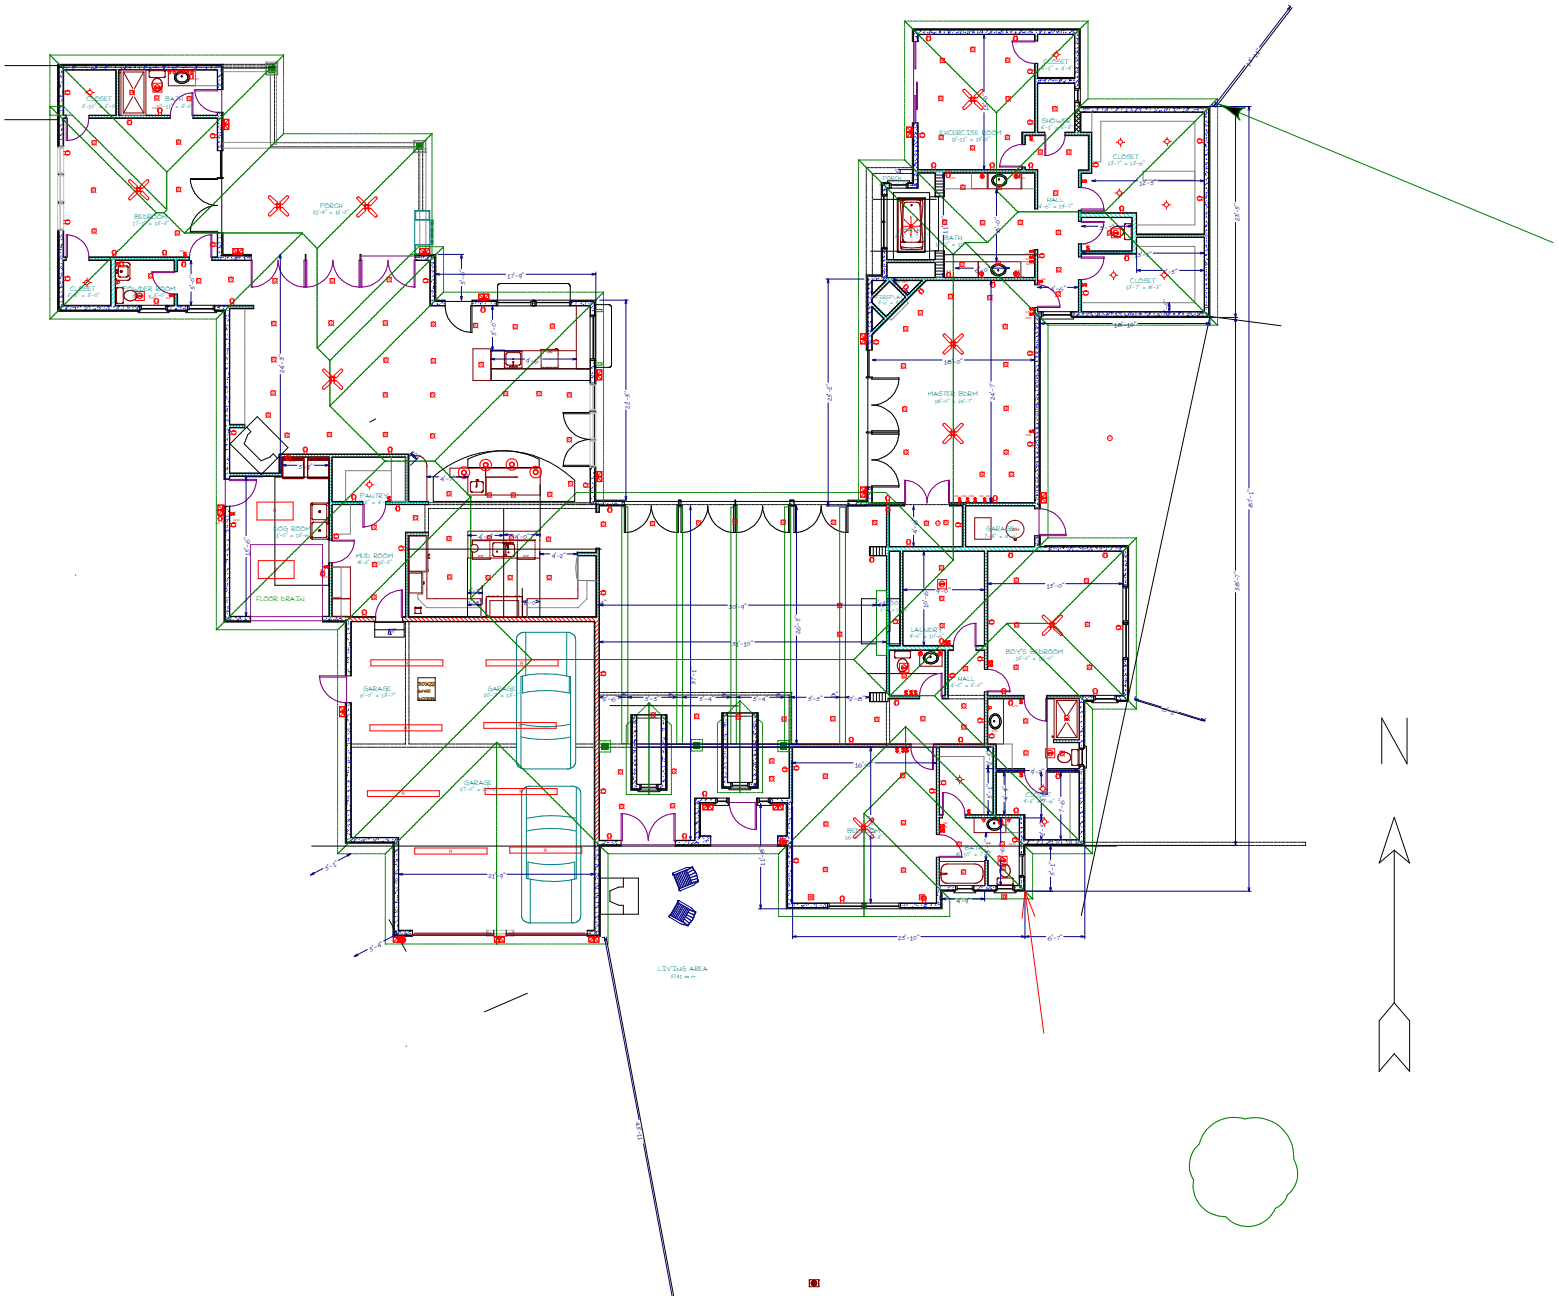
CLOSET
BATH
BEDROOM
CLOSET
LAUNDRY ROOM
PORCH
PANTRY
DOG ROOM
MUD ROOM
FLOOR DRAIN
GARAGE
GARAGE
GARAGE
LIVING AREA
EXERCISE ROOM
SHOWER
CLOSET
HALL
BATH
CLOSET
CLOSET
MASTER BEDRM
GARAGE
LAUNDRY
HALL
BOY'S BEDROOM
BEDROOM
BATH
N