ALL PLANS AND DESIGNS
ARE THE PROPERTY OF
MICHAEL GILSON
COPYRIGHT 2003

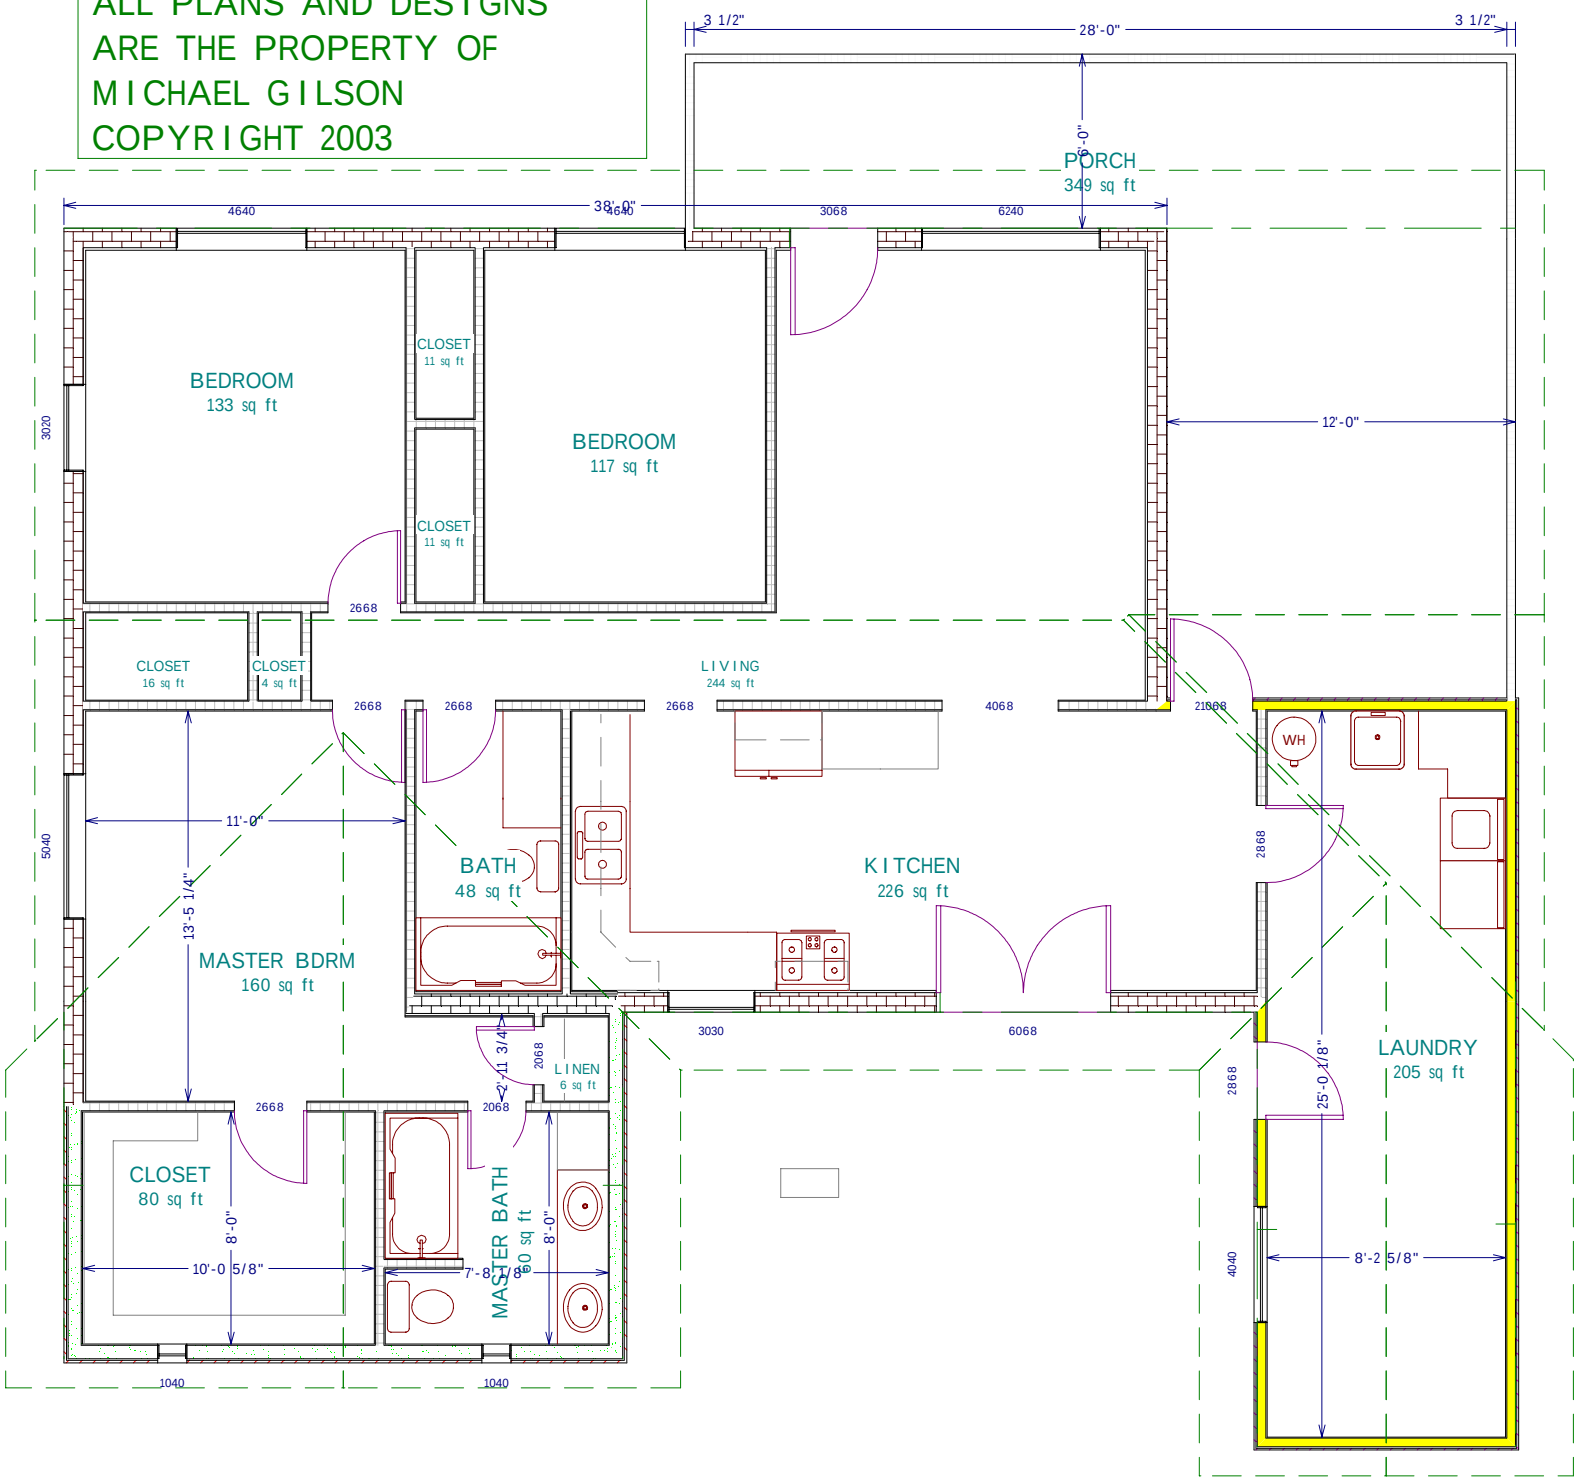

LIVING AREA
1528 sq ft