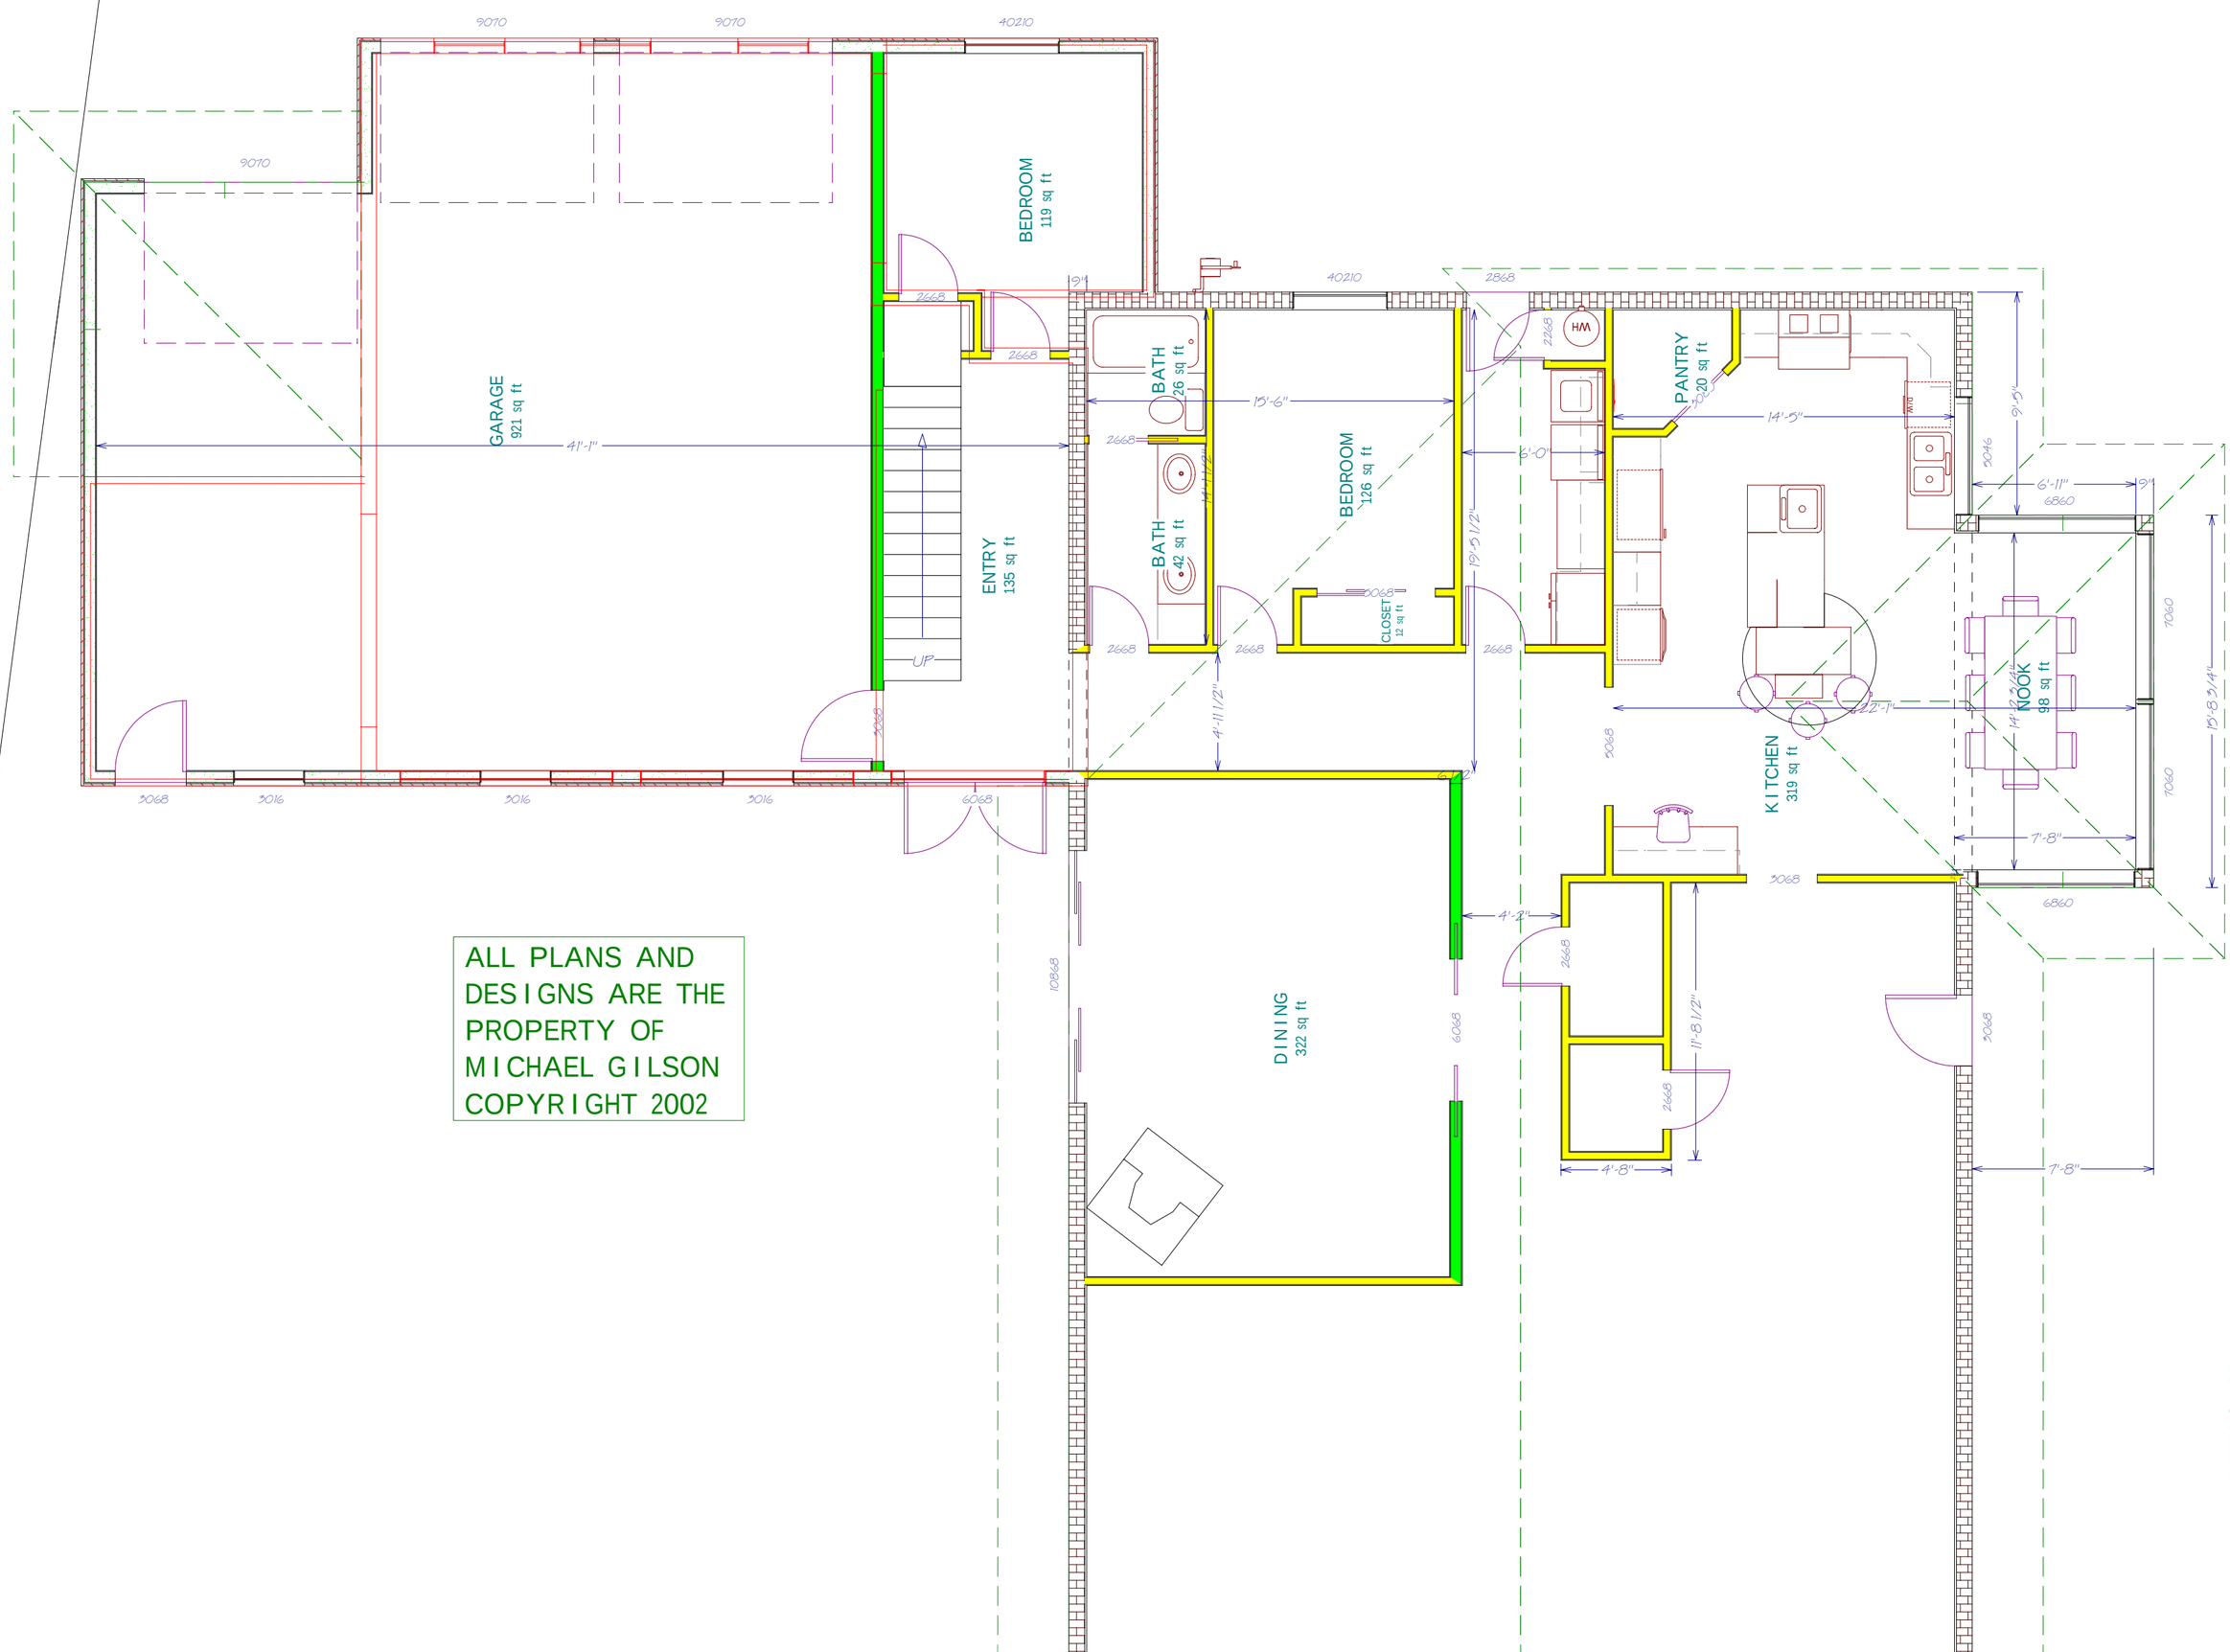

ALL PLANS AND DESIGNS ARE THE PROPERTY OF MICHAEL GILSON COPYRIGHT 2002

LIVING AREA
4404 sq ft