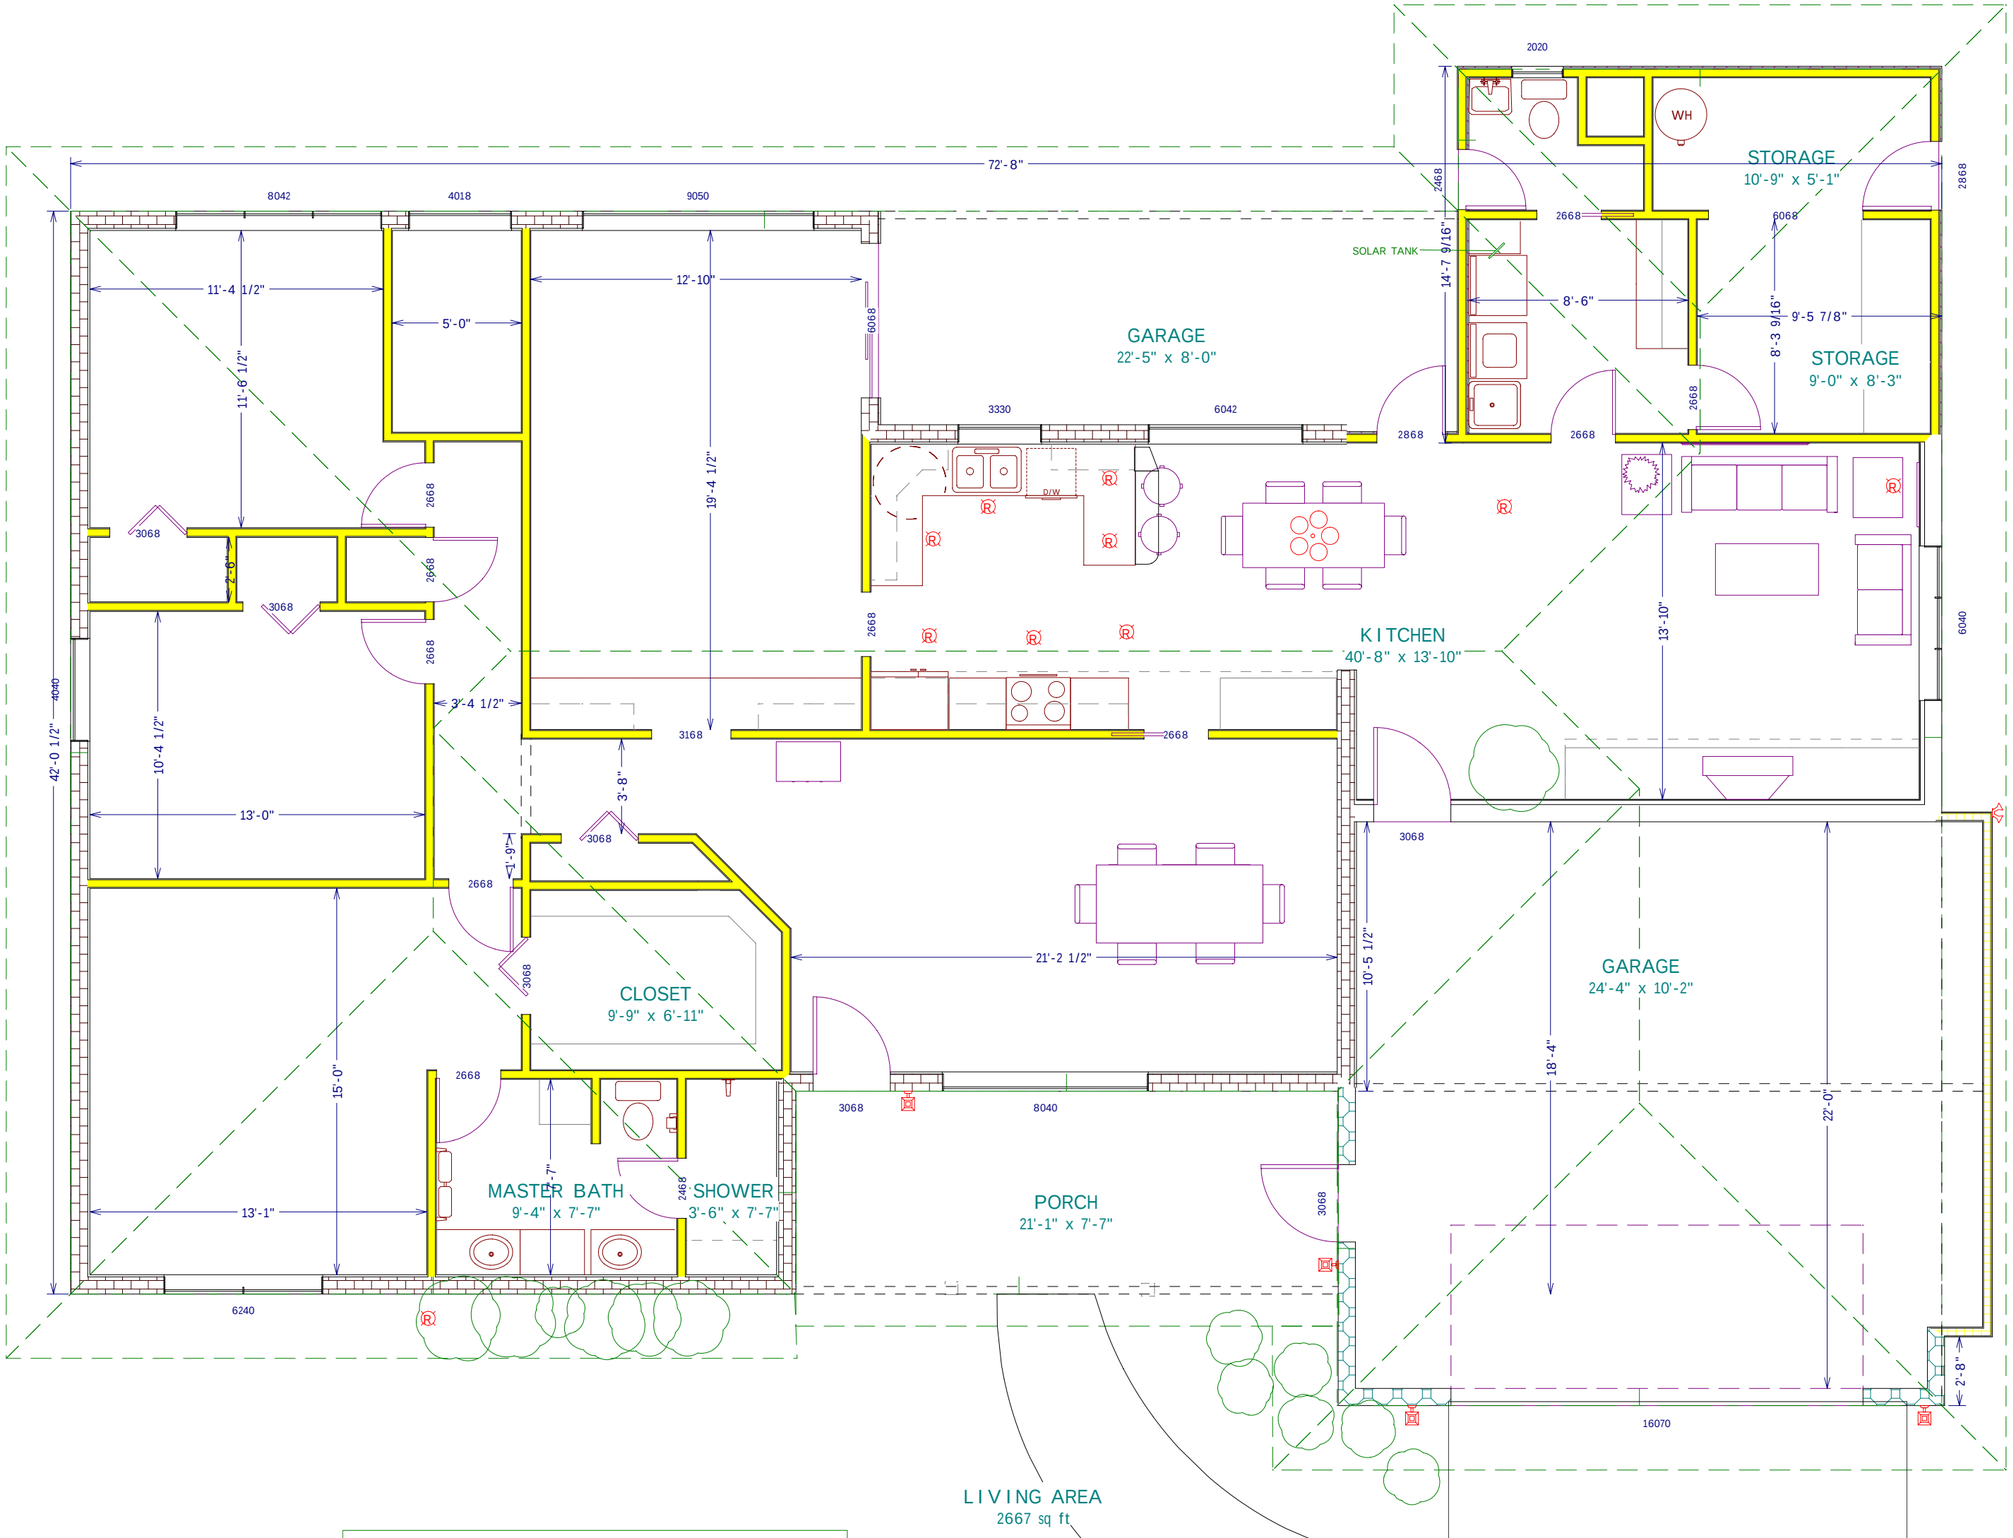

ALL PLANS AND DESIGNS
ARE THE PROPERTY OF
MICHAEL GILSON
COPYRIGHT 2003